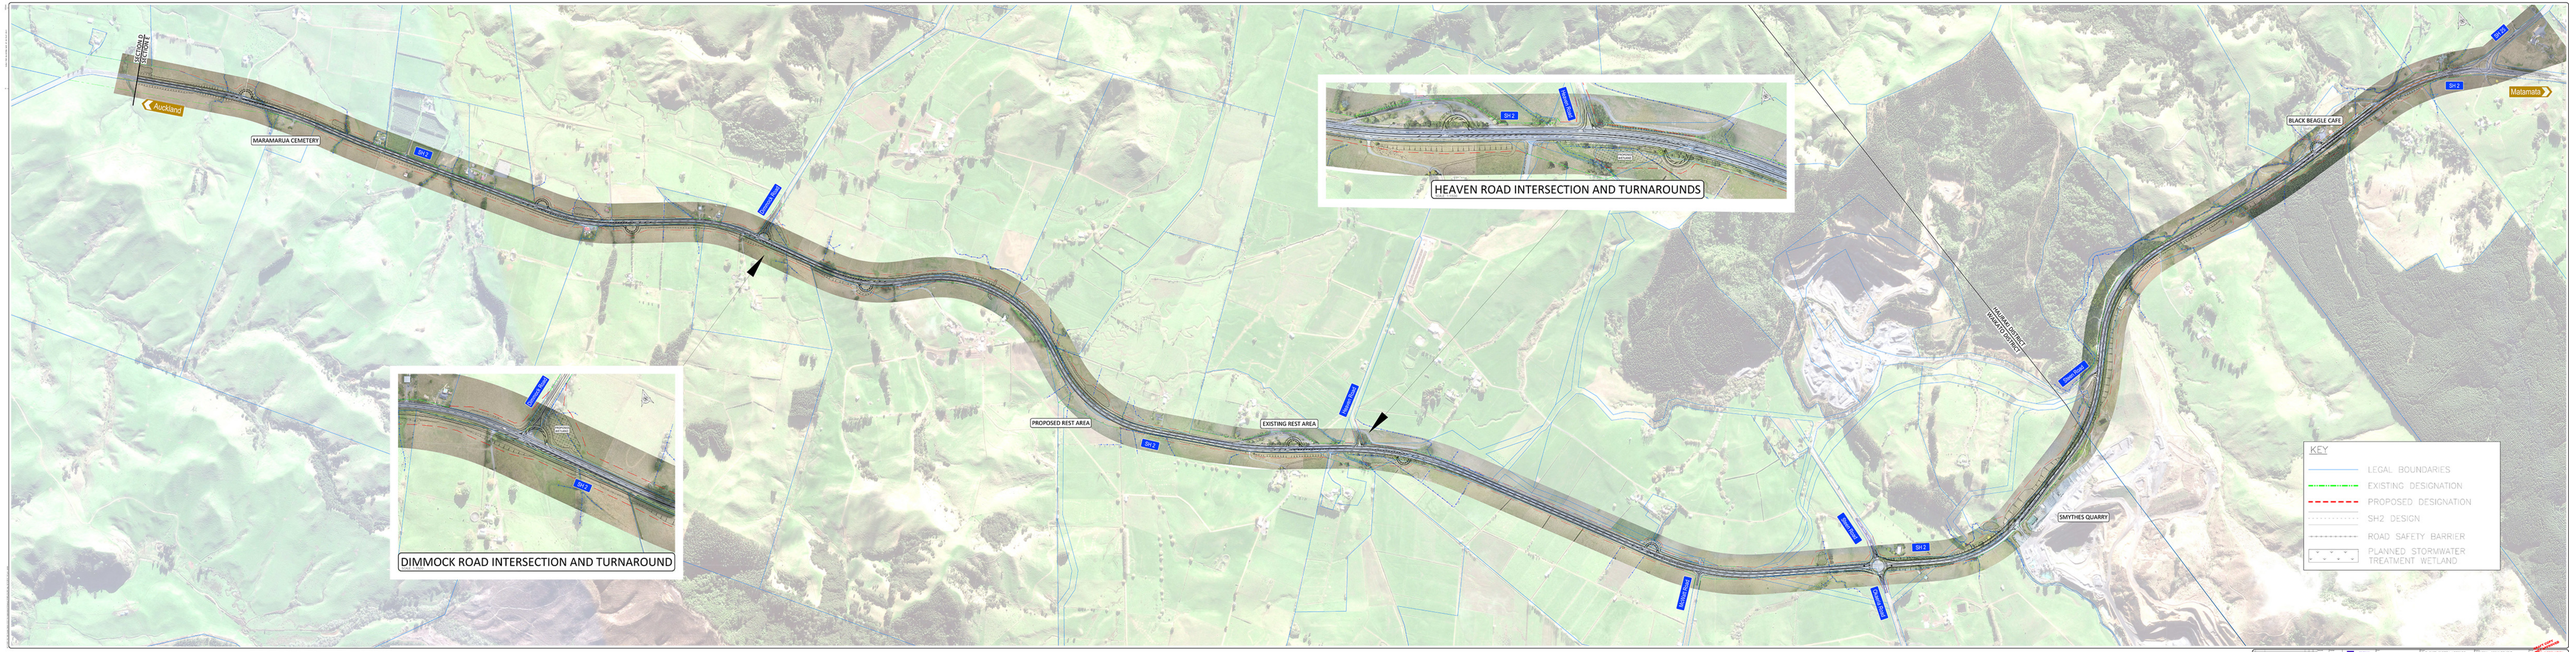
SECOND CROSSING
Auckland
MARAMARUA CEMETERY
SH 2
PROPOSED REST AREA
EXISTING REST AREA
HEAVEN ROAD INTERSECTION AND TURNAROUNDS
DIMMOCK ROAD INTERSECTION AND TURNAROUND
BLACK BEAGLE CAFE
SMYTHES QUARRY
Matamata
KEY
LEGAL BOUNDARIES
EXISTING DESIGNATION
PROPOSED DESIGNATION
SH2 DESIGN
ROAD SAFETY BARRIER
PLANNED STORMWATER TREATMENT WETLAND